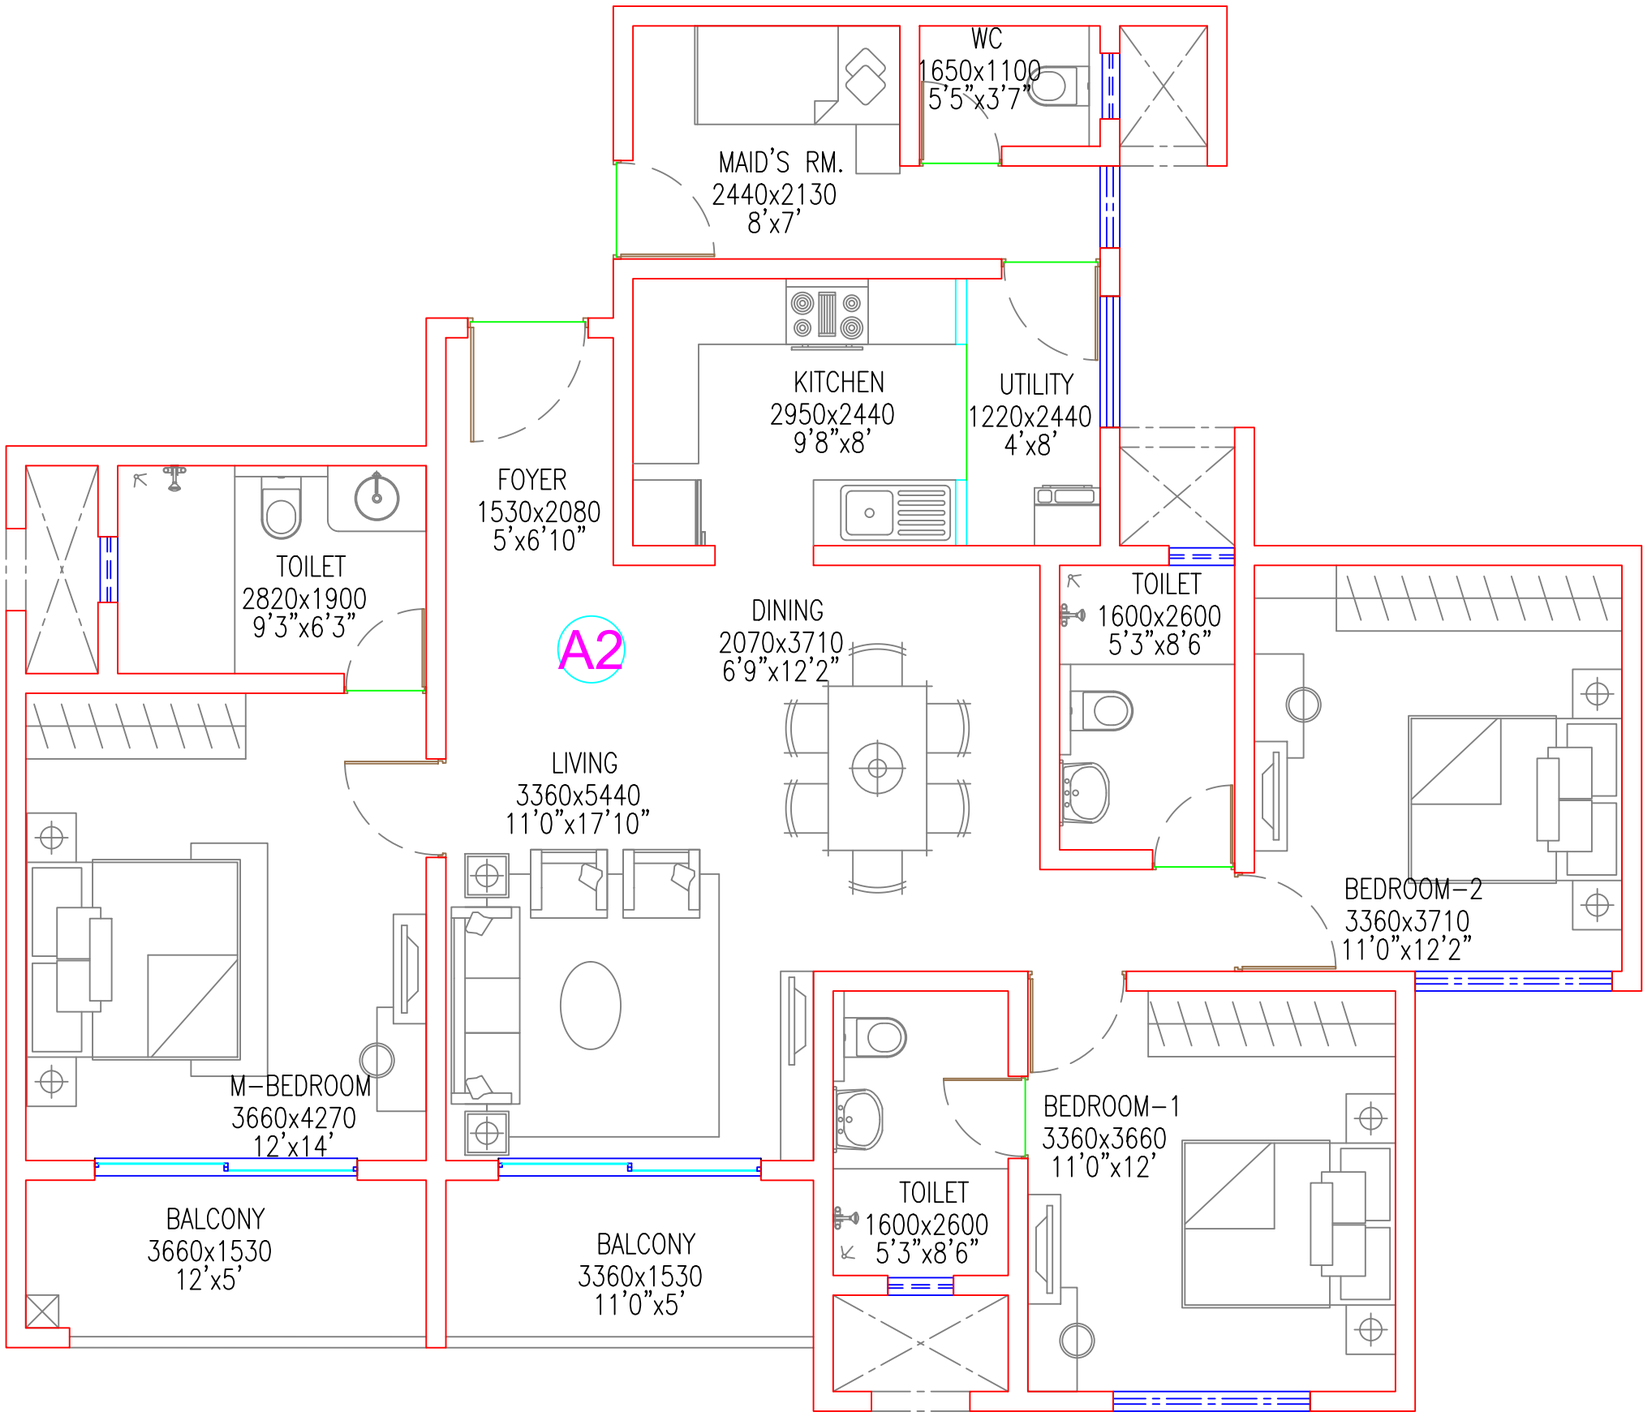

CURIP
Centre for Urban and Rural Infrastructure planning enterprises
An ISO Certified Company
No.12, 4th Floor, J.P Avenue, Curve Road, Tasker Town,
Near Indian Express Circle, Bengaluru -560070
Ph: 080-26718106, 42124024, Email : Projects@curip.in
Website:www.curip.in

PROJECT BY : BANGALORE DEV. AUTHORITY.	**PROJECT:** PROPOSED RESIDENTIAL APARTMENT UNDER HOUSING SCHEME AT SY NO.104 OF DODDATHOGURU BANGALORE	**TITLE:** UNIT PLAN A2 (3 BHK)	**DRAWN BY:**	**CHECKED BY:**
CLIENT :				**DATE:**